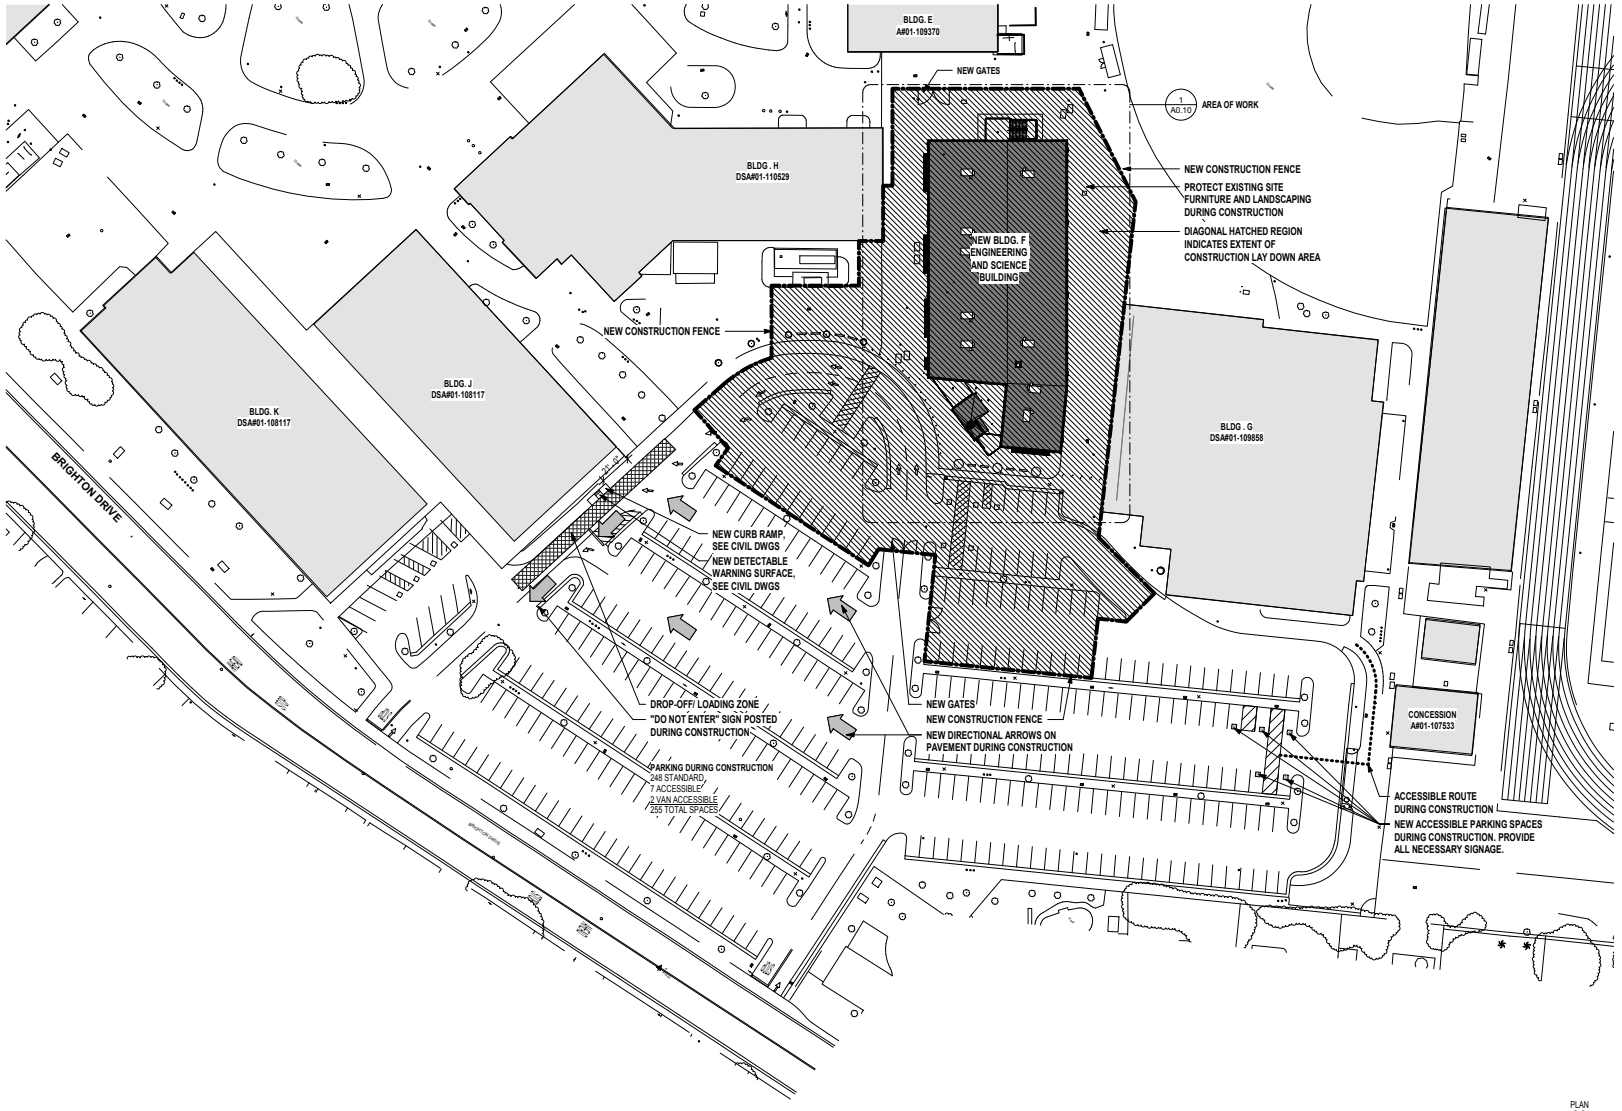

1 OVERALL SITE PLAN Copy 1
1" = 40'-0"

dsk architects Copyright ©
Plotted on 4/30/2019 3:59:40 PM BIM 360://Dublin E&S/171204-DHS-EngineeringScience/Bldg-Cloud.rvt

DUBLIN UNIFIED
Dublin Unified School District
7471 Larkdale Ave Dublin, CA 94568

dsk architects
926 Natoma Street, Suite 200, San Francisco, CA 94103
415.839.6418 / Fax 415.839.7584
1539 Sawtelle Blvd, Suite 14, Los Angeles, CA 90025
310.254.2263

LICENSED ARCHITECT MARK S. SEIBERICH C-29920 REN. 31 OCT. 19 STATE OF CALIFORNIA

CONSULTANT

PROJECT NAME
Bldg F: Engineering & Science Building

FACILITY INFO
DUBLIN HIGH SCHOOL
8151 Village Pkwy, Dublin, CA 94568

AGENCY STAMP

FILE NUMBER: 1-1415
IDENTIFICATION STAMP
DIVISION OF THE STATE ARCHITECT
01-117206
ACR PLS FC SSS KR
Date OCT 25 2019

KEY PLAN

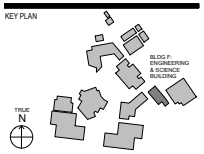

BID SET- 04/30/2019

DATE	NO.	REVISIONS

SHEET TITLE
CONSTRUCTION FENCING PLAN

DSK JOB NO: 16052

SHEET NUMBER
A0.13